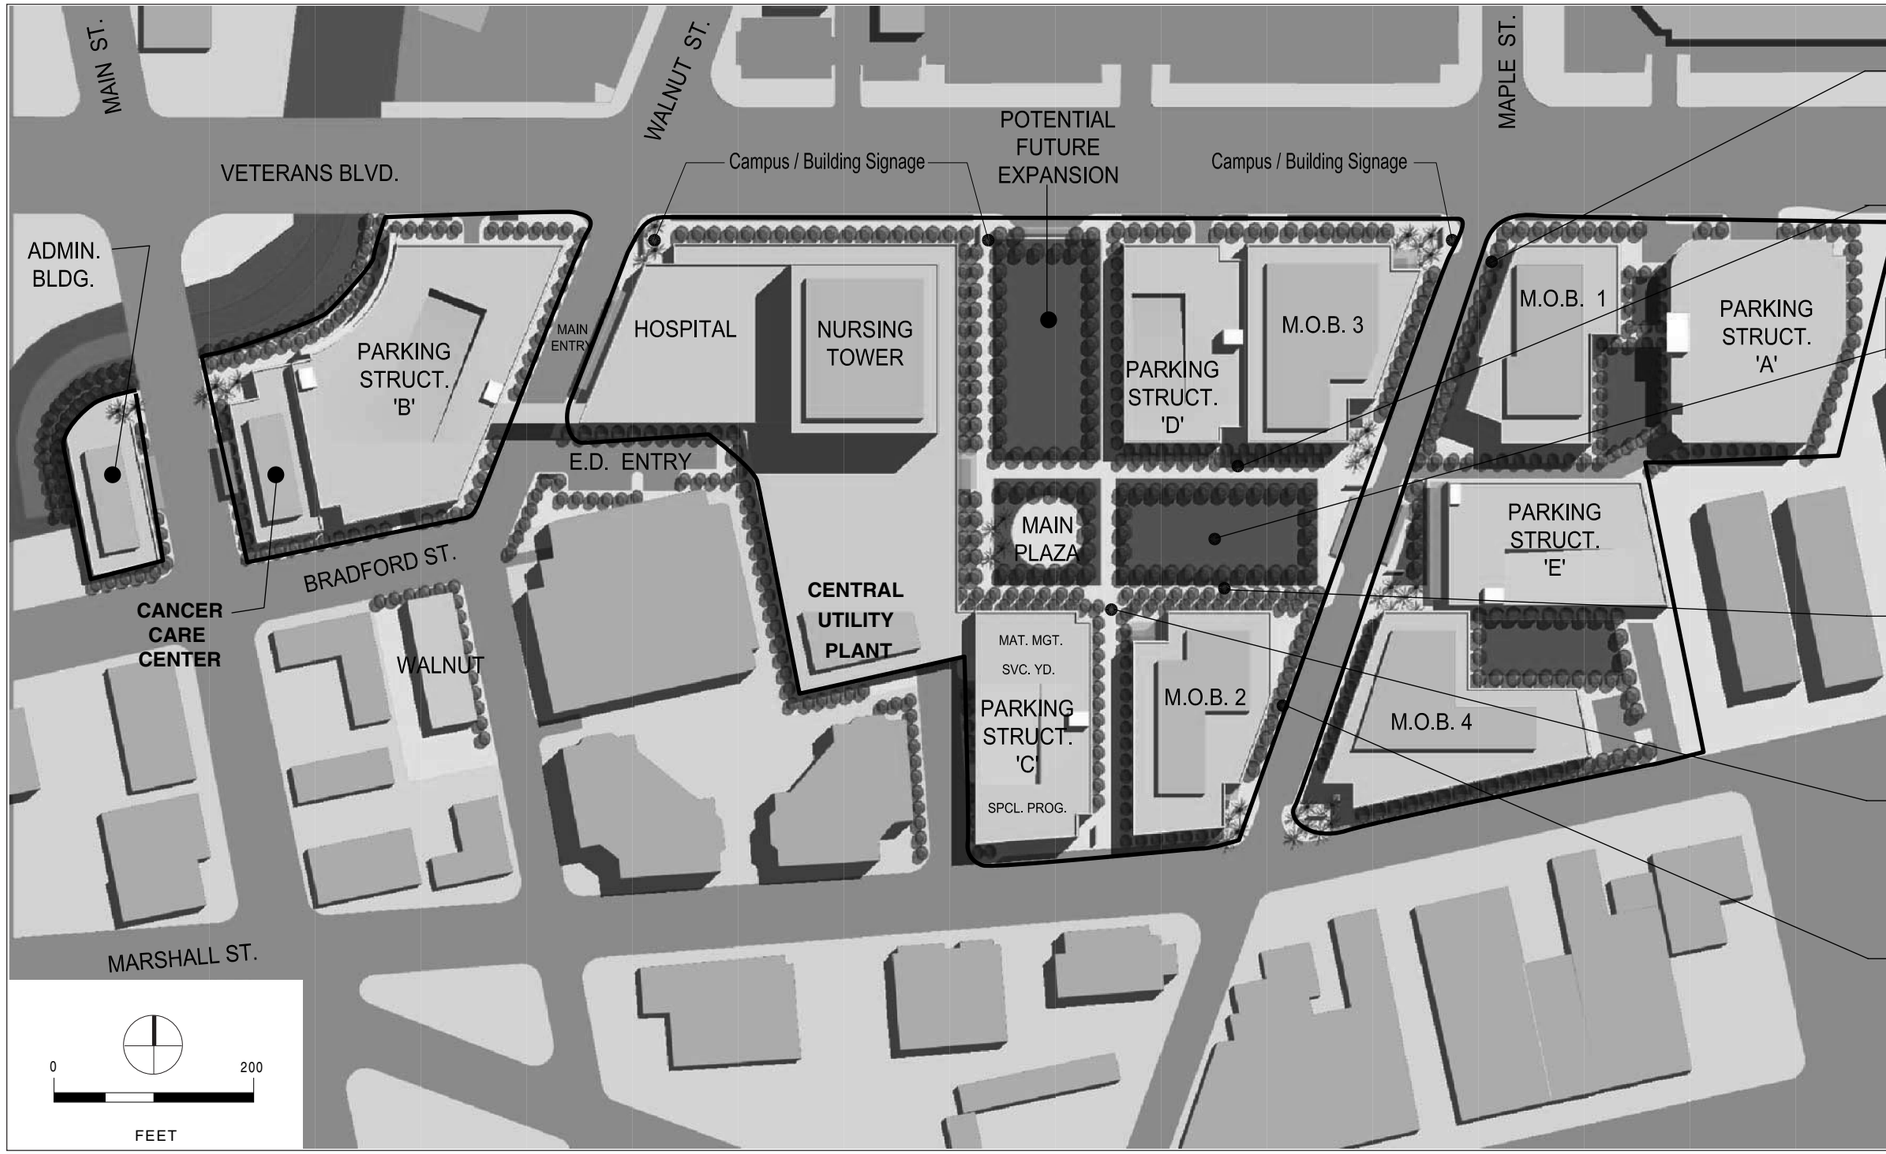

LANDSCAPE

Campus Edge Planting
Hardscape with landscape at building edges and shade trees along the street edge.

Campus Circulation Planting
Hardscape walkways with shade trees and benches. Plaza markers at key decision points for wayfinding.

Main Plaza Space
Mixture of hardscape and landscape with shade trees and small public gardens with benches.

CAMPUS LIGHTING

Main Plaza Space - Plaza Lighting
18' - 24' pole mounted ornamental lanterns along all hardscape areas. Building pedestrian pathway and feature lighting where appropriate.

Pedestrian Paseo - Internal Walkway Lighting
12' - 18' pole mounted ornamental lanterns along all walkways. Wall and pole mounted low level walkway and stairway lighting where appropriate. Feature lighting where appropriate.

Street Edges - Perimeter, Street Lighting Pole mounted street lighting in keeping with City Planning Standards. Type and spacing varies depending upon vehicular volume/function and pedestrian use.

PROJECT BOUNDARY

SOURCE: Gordon H. Chong & Partners

EIP

KAISER REDWOOD CITY MASTER PLAN EIR

FIGURE S-3: PROPOSED SITE PLAN